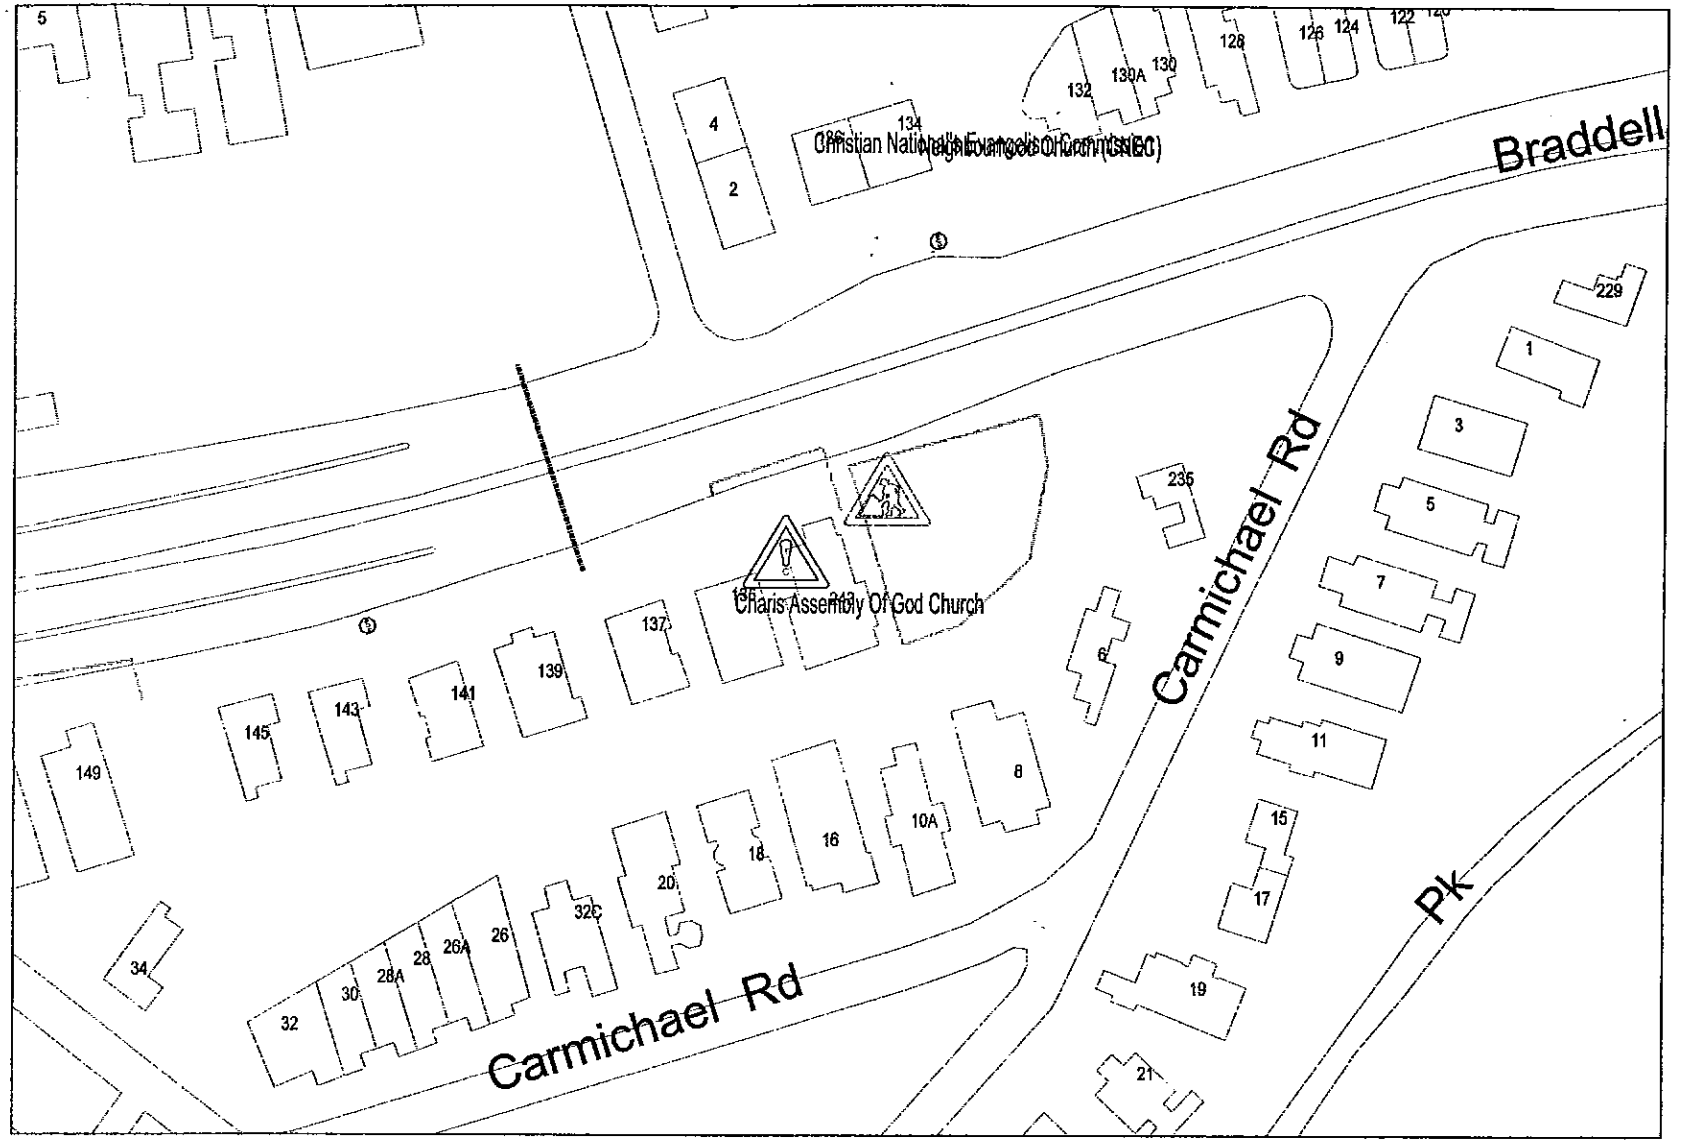

LEGEND : IN

LAYER OF SERVICES:

INDICATIVE CABLE ROUTE OF WORKS IN PROGRESS OR JUST COMPLETED

SITE OF REQUEST

REF. NO. :	C20084604
ISSUED TO :	MR FRANCOIS LUDOVIC
SCALE :	N.T.S.
PLOTTED BY :	OS/SM
DATE OF PLOT :	22/5/2008
SHEET	5 OF 5

SP POWERASSETS

This cable route drawing serves only as a guide for locating underground cables Contractors are required to engage Licensed Cable Detection Workers to carry out the requsite cable detection works prior to the commencement of any earthworks to determine the exact location of any cables.