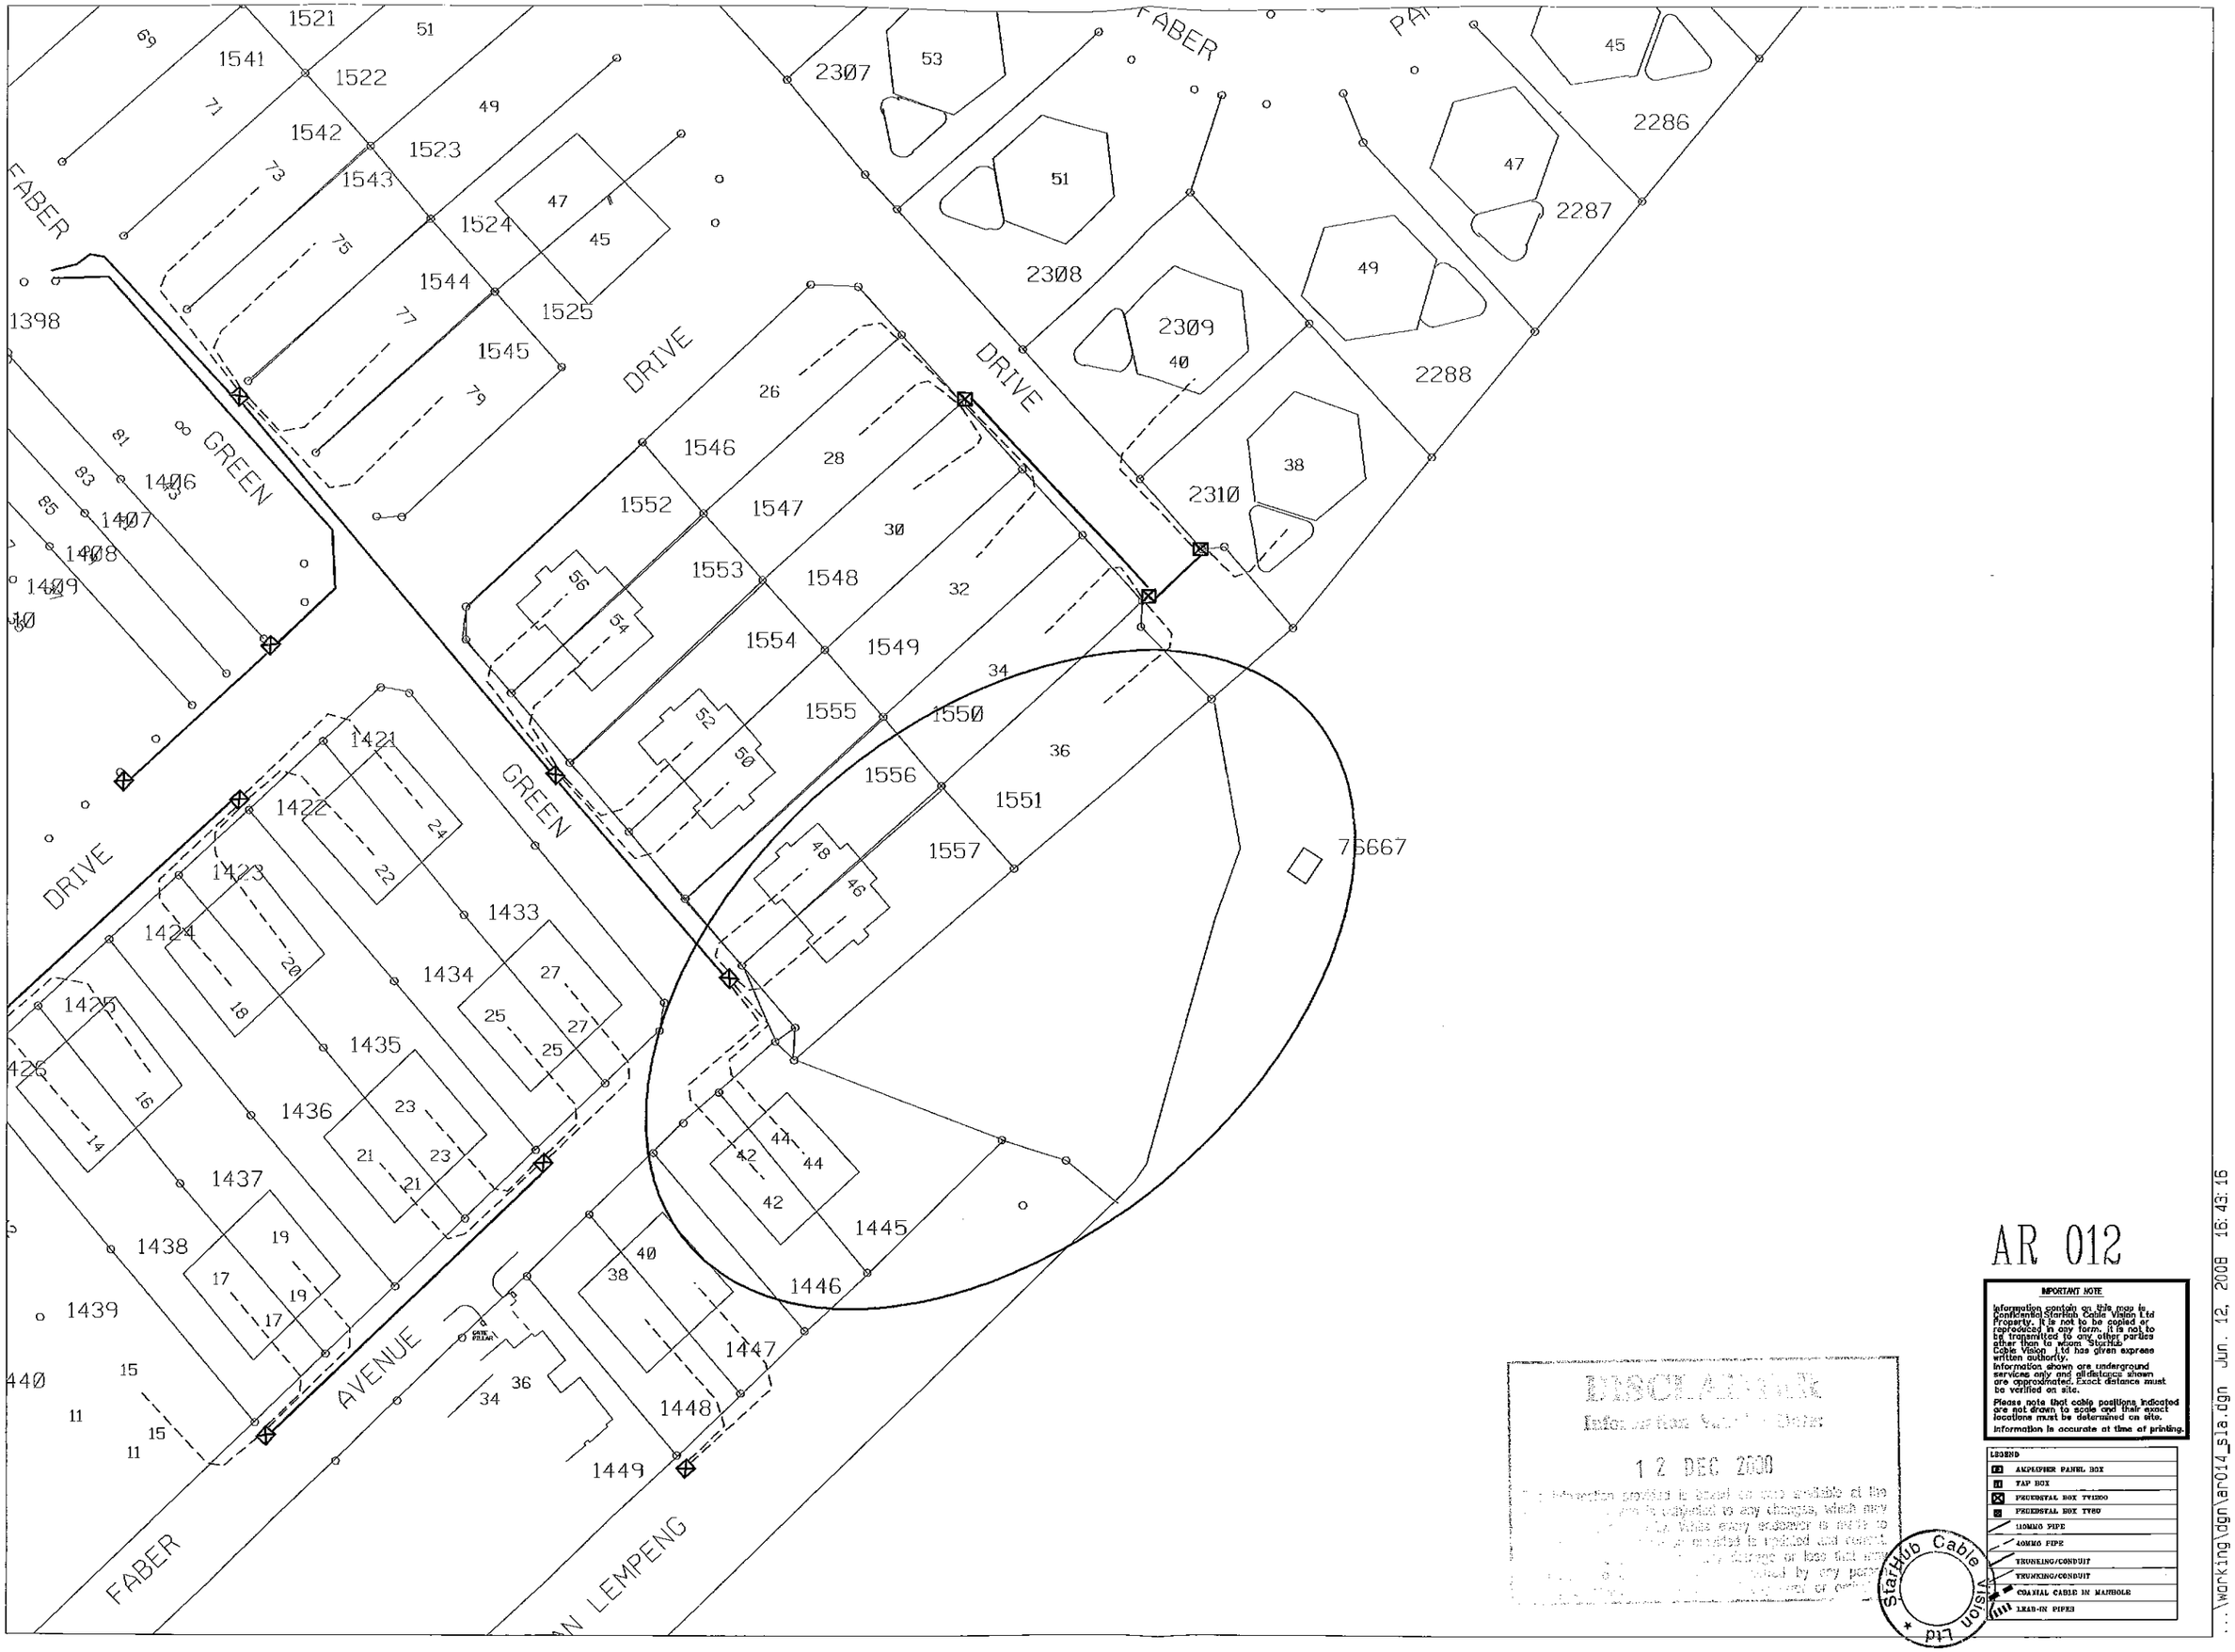

AR 012

IMPORTANT NOTE

Information contain on this map is Confidential StarHub Cable Vision Ltd Property. It is not to be copied or reproduced in any form, it is not to be transmitted to any other parties other than to whom StarHub Cable Vision Ltd has given express written authority.
Information shown are underground services only and distances shown are approximated. Exact distance must be verified on site.

Please note that cable positions indicated are not drawn to scale and their exact locations must be determined on site.

Information is accurate at time of printing.

LEGEND

- AMPLIFIER PANEL BOX
- TAP BOX
- PEDESTAL BOX TYPE2
- PEDESTAL BOX TYPE1
- 110MM0 PIPE
- 40MM0 PIPE
- TRUNKING/CONDUIT
- TRUNKING/CONDUIT
- COAXIAL CABLE IN MANHOLE
- LEAD-IN PIPES

DISCLAIMER

Information provided is based on data available at the ... is subjected to any changes, which may ... Hub Cable Vision ... is not to be reproduced and copied. ... damage or loss that may ... caused by any party ... or omission.

12 DEC 2008

StarHub Cable Vision Ltd

...\working\dgn\ar014_sla.dgn Jun. 12, 2008 16:43:16