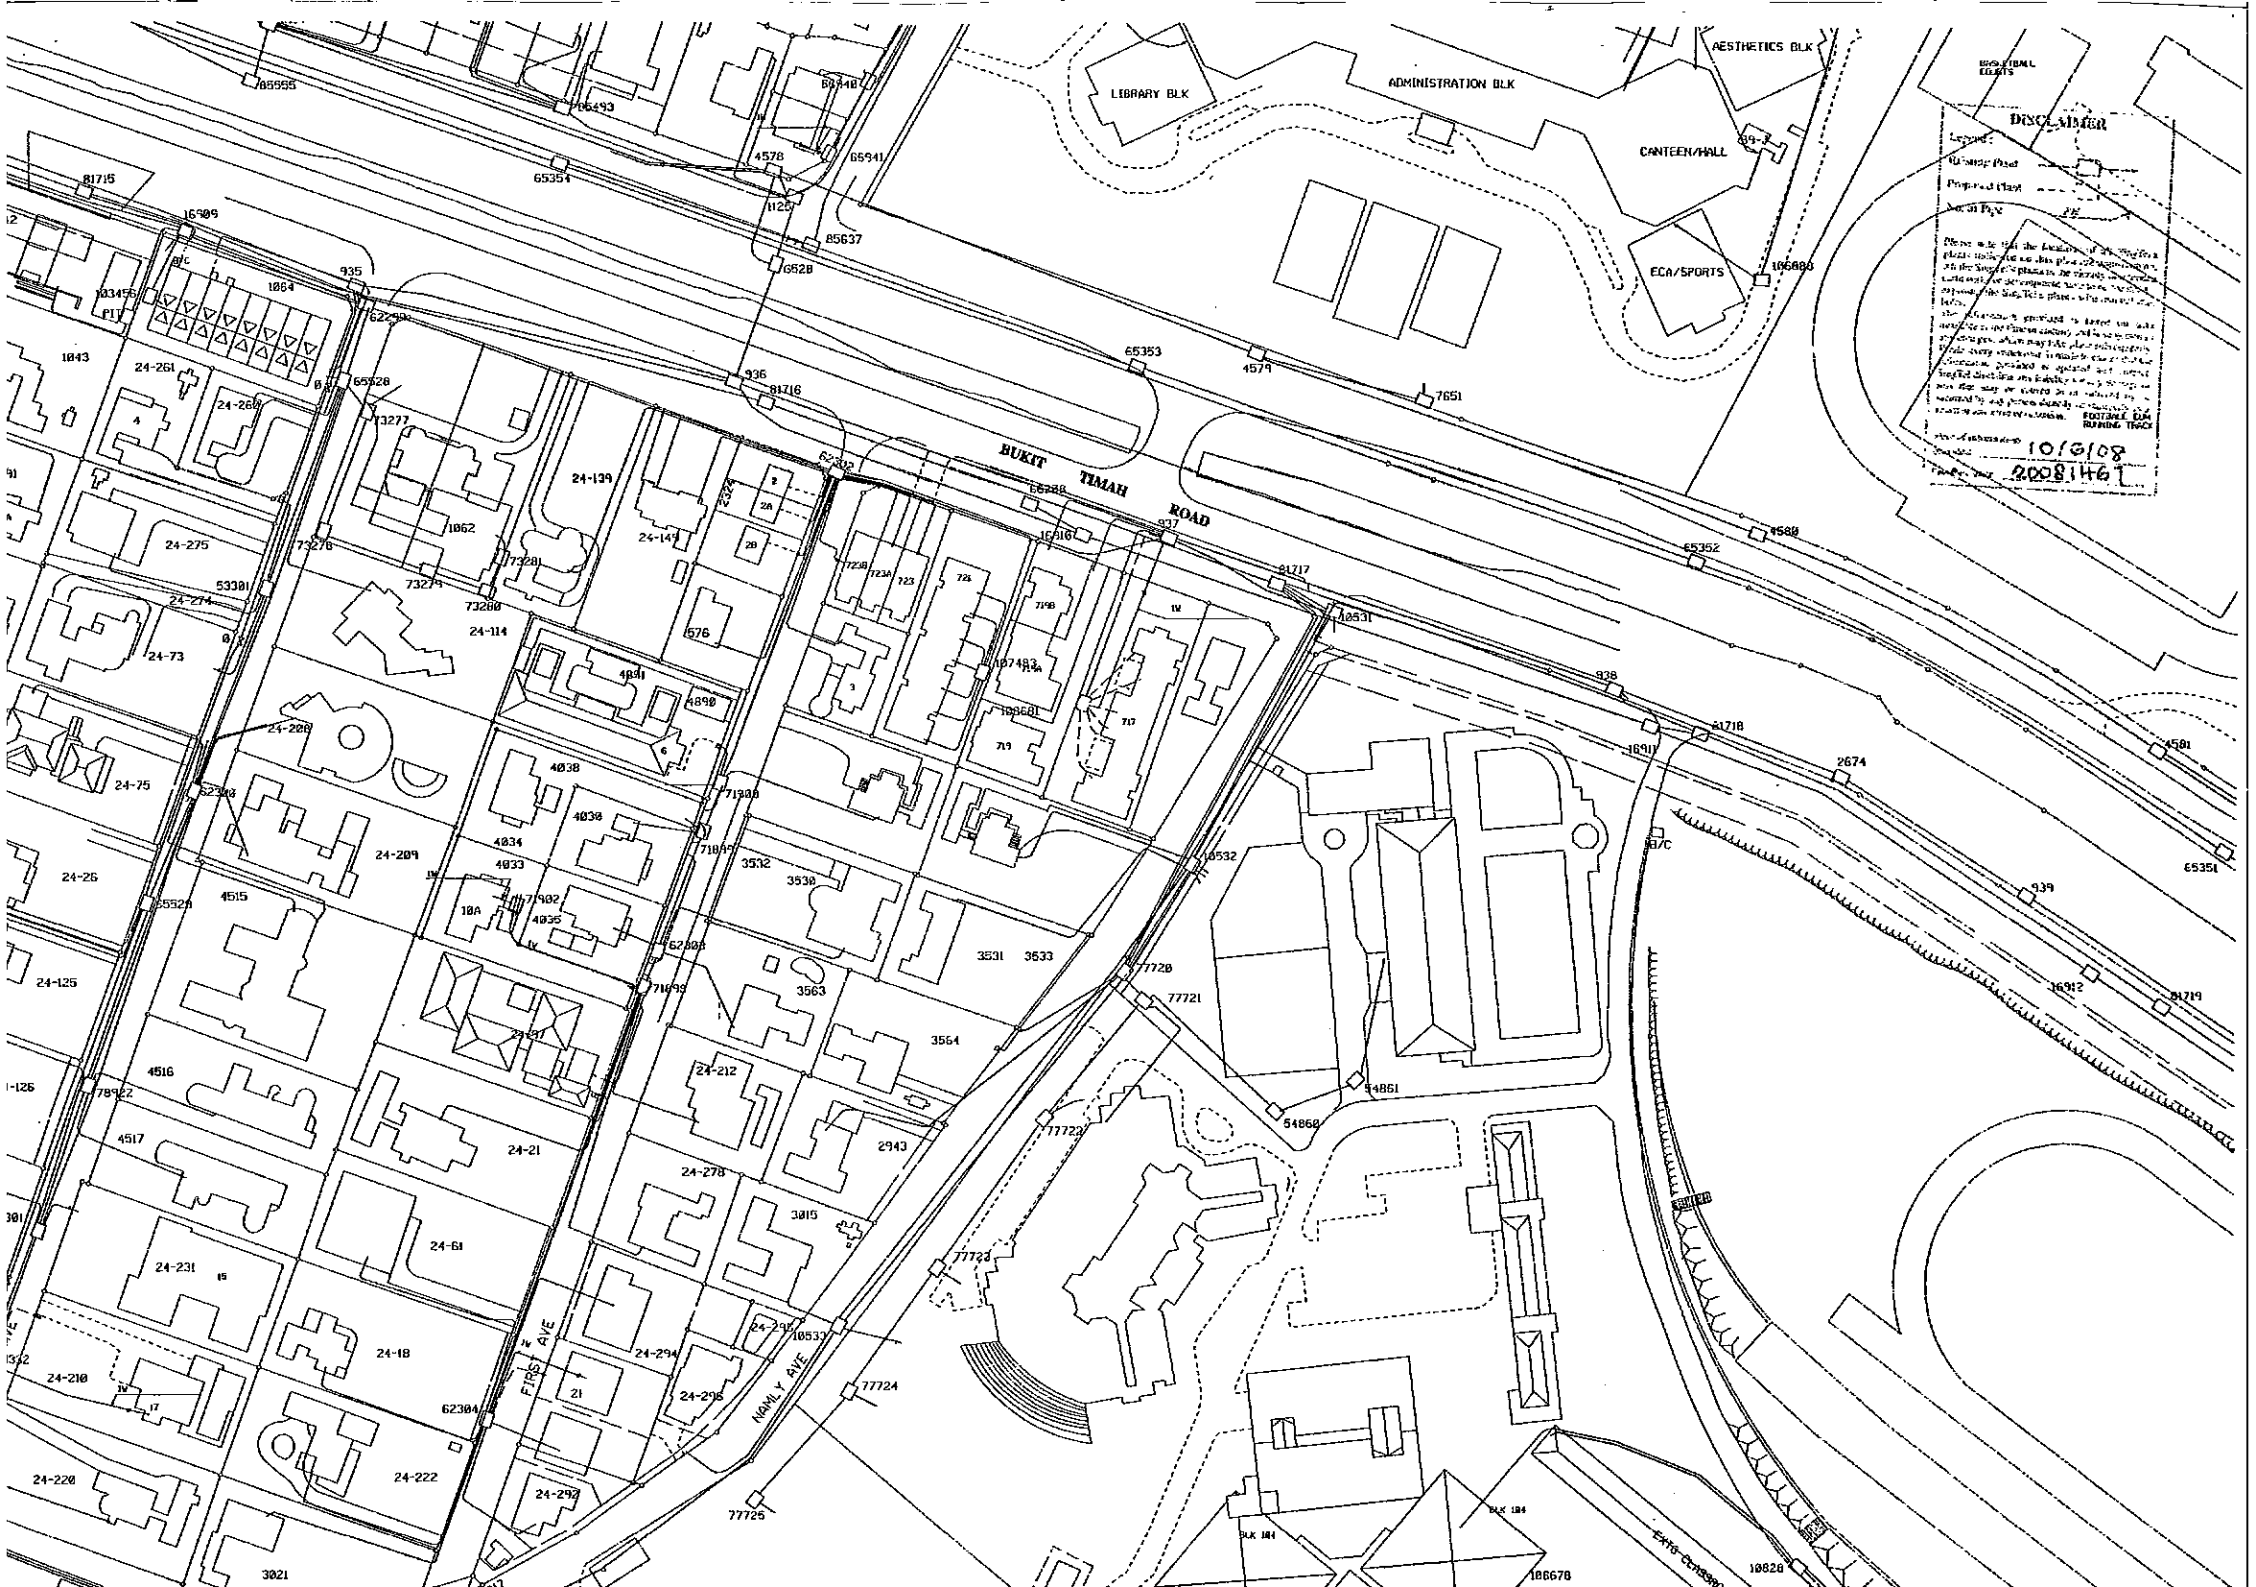
LIBRARY BLK
ADMINISTRATION BLK
AESTHETICS BLK
CANTEEN/HALL
ECA/SPORTS
BUKIT TIMAH ROAD
FIRST AVE
NAMLY AVE
DISCLAIMER
10/6/08
20081461